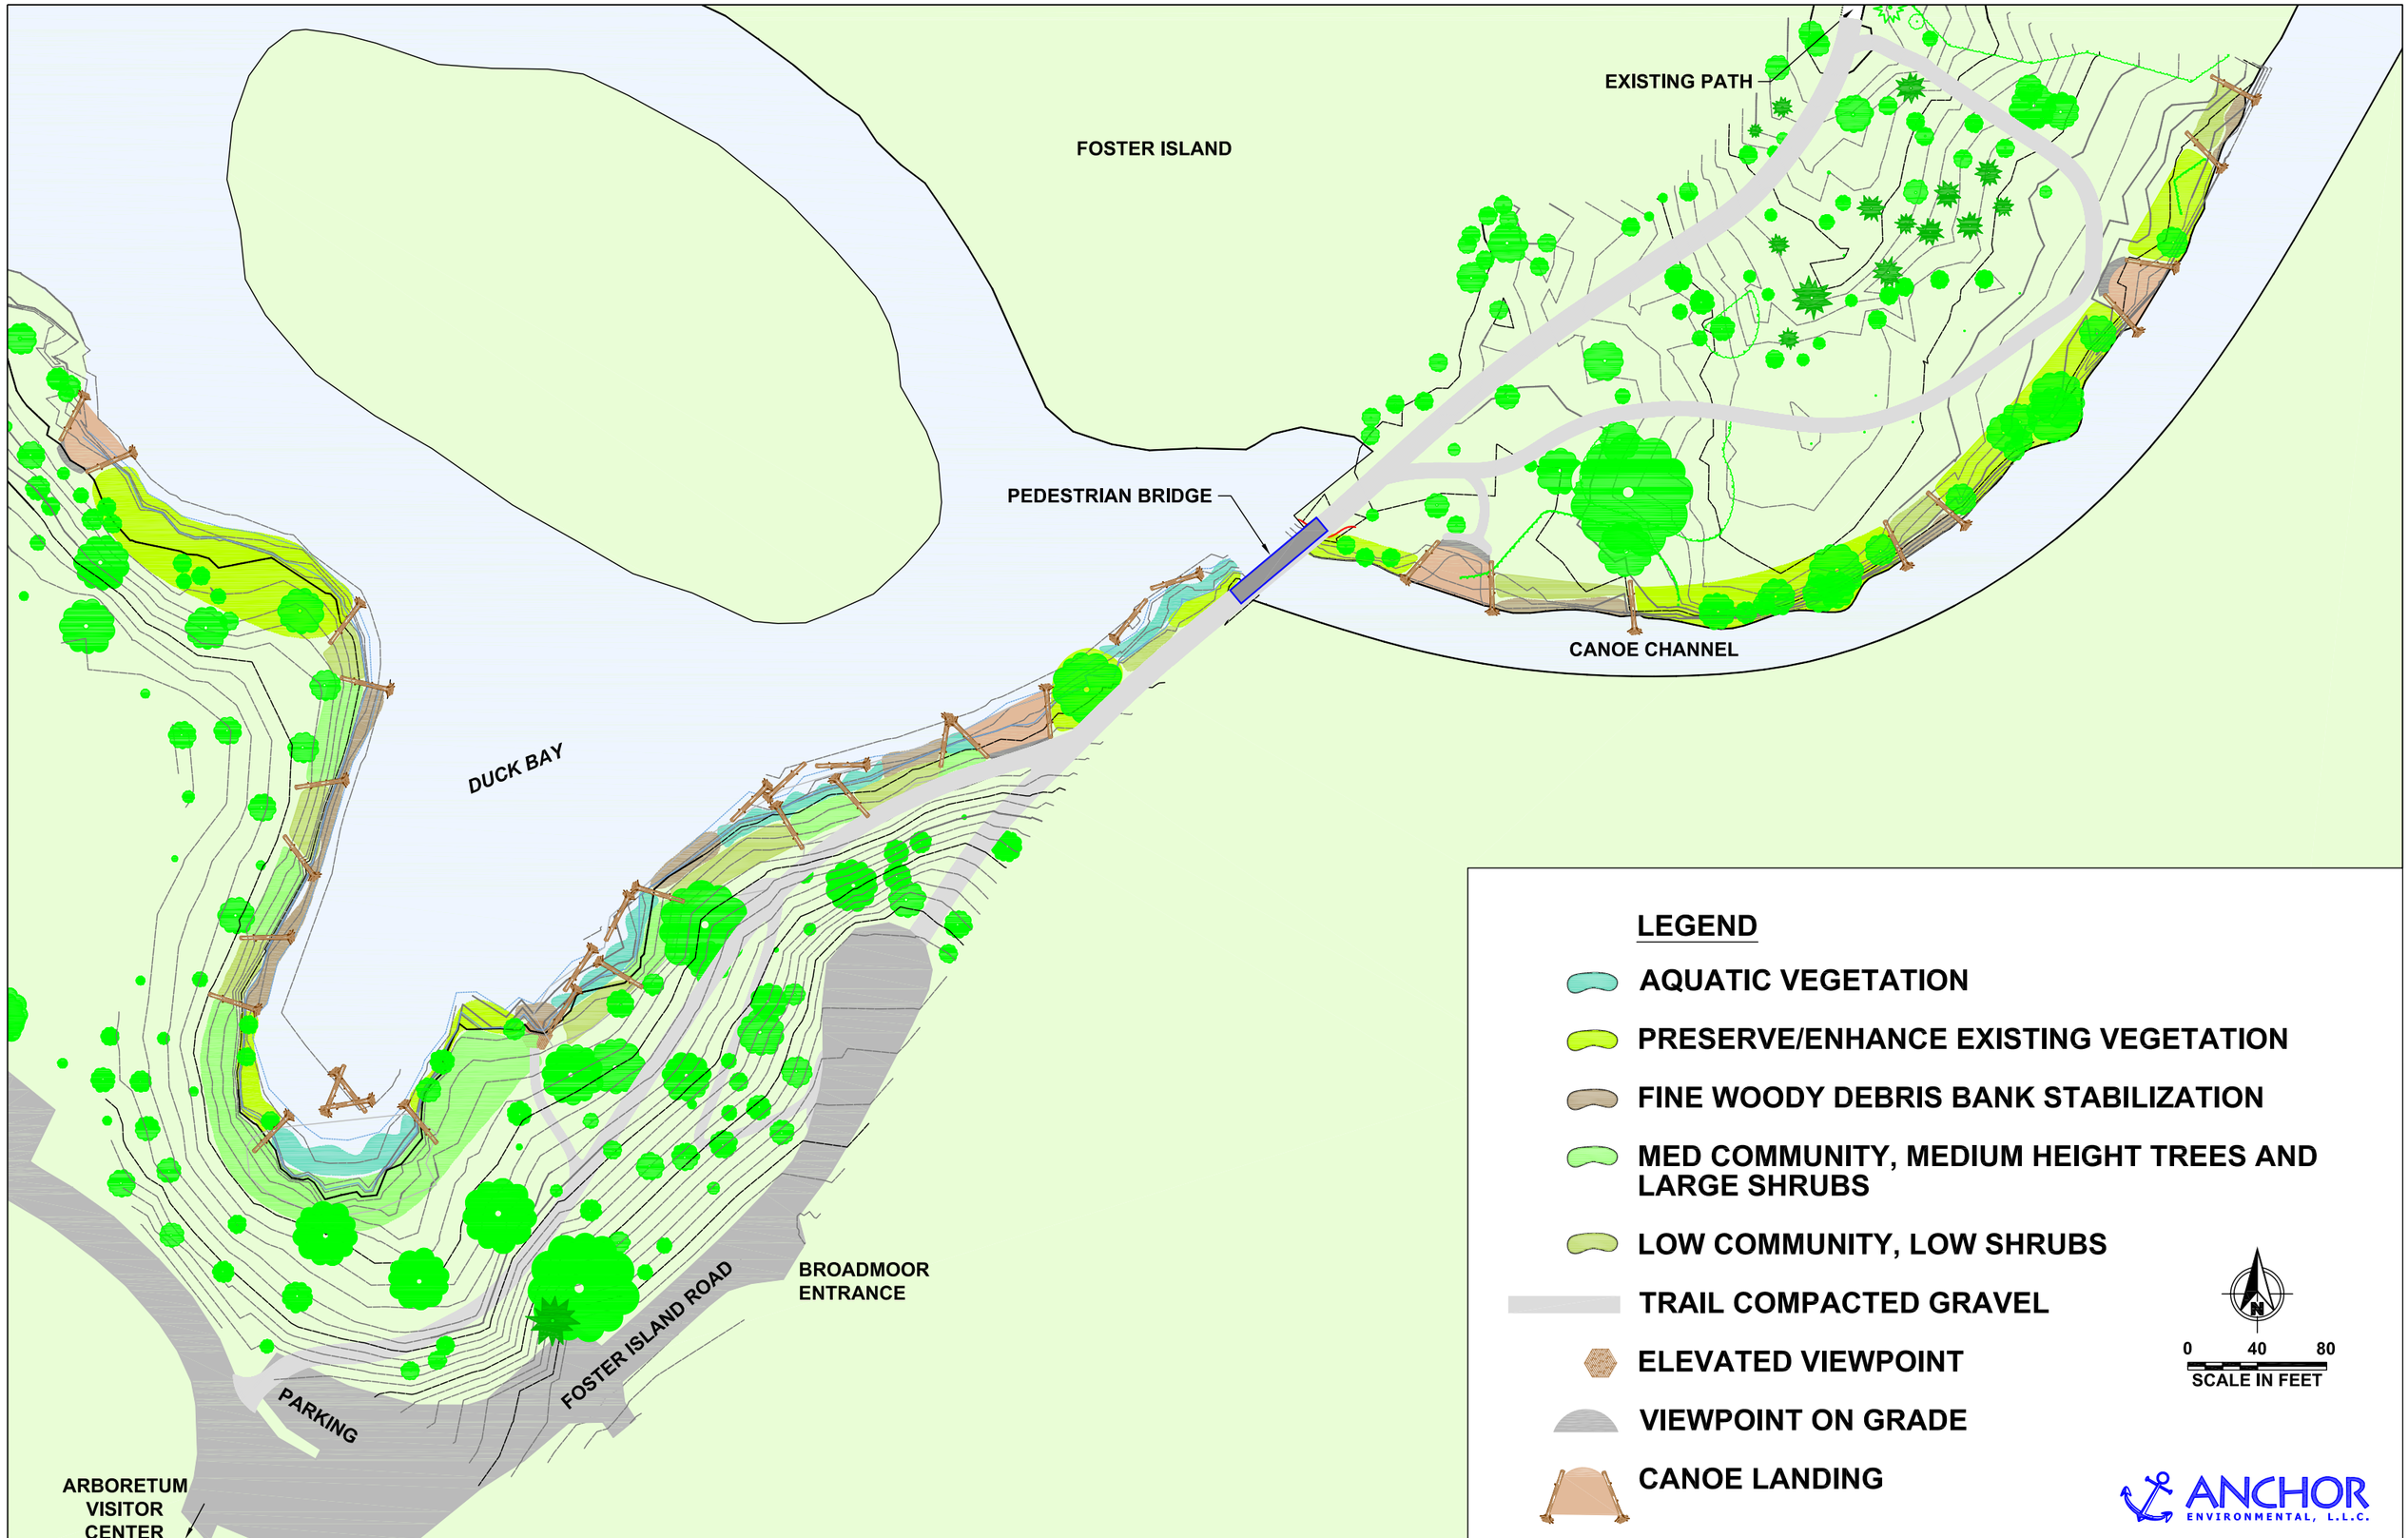
EXISTING PATH
FOSTER ISLAND
PEDESTRIAN BRIDGE
CANOE CHANNEL
DUCK BAY
BROADMOOR ENTRANCE
FOSTER ISLAND ROAD
PARKING
ARBORETUM VISITOR CENTER
LEGEND
AQUATIC VEGETATION
PRESERVE/ENHANCE EXISTING VEGETATION
FINE WOODY DEBRIS BANK STABILIZATION
MED COMMUNITY, MEDIUM HEIGHT TREES AND LARGE SHRUBS
LOW COMMUNITY, LOW SHRUBS
TRAIL COMPACTED GRAVEL
ELEVATED VIEWPOINT
VIEWPOINT ON GRADE
CANOE LANDING
N
0 40 80
SCALE IN FEET
ANCHOR ENVIRONMENTAL, L.L.C.