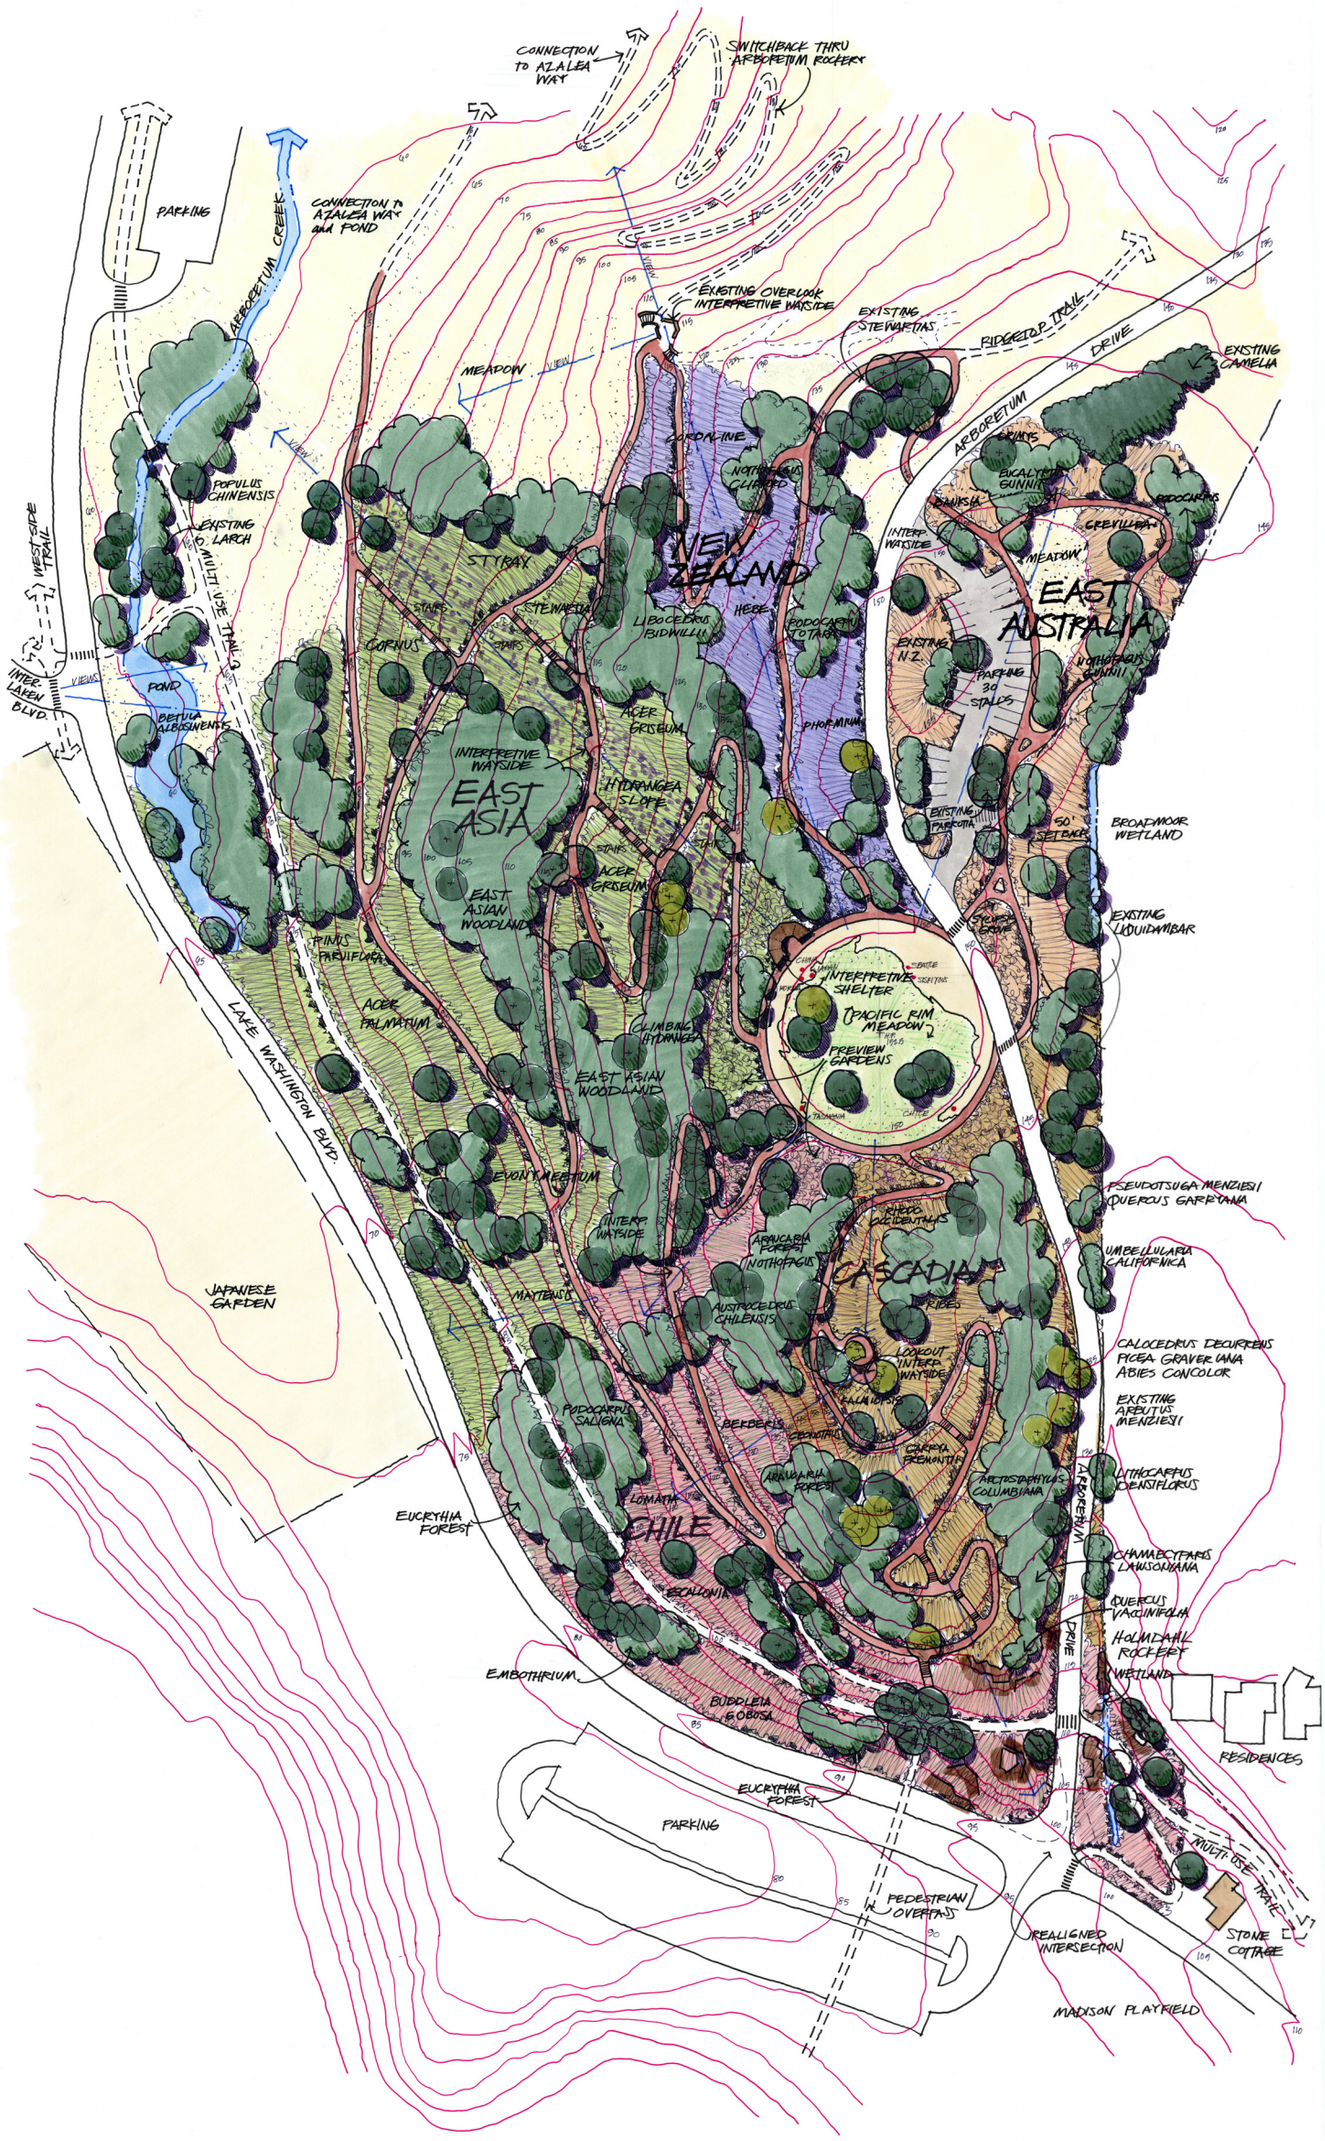


# SCHEMATIC DESIGN

## PACIFIC RIM GEOGRAPHIC COLLECTIONS

## SOUTH ENTRY - MADRONA TERRACE
## WASHINGTON PARK ARBORETUM

THE PORTICO GROUP
DAN HINKLEY
SCOT MEDBURY
20/20 ENGINEERING
CAROL HUDSON
BLUEWATER

SEATTLE PARKS and RECREATION · UNIVERSITY of WASHINGTON · ARBORETUM FOUNDATION

© DECEMBER 2004

N

0' 30' 60'